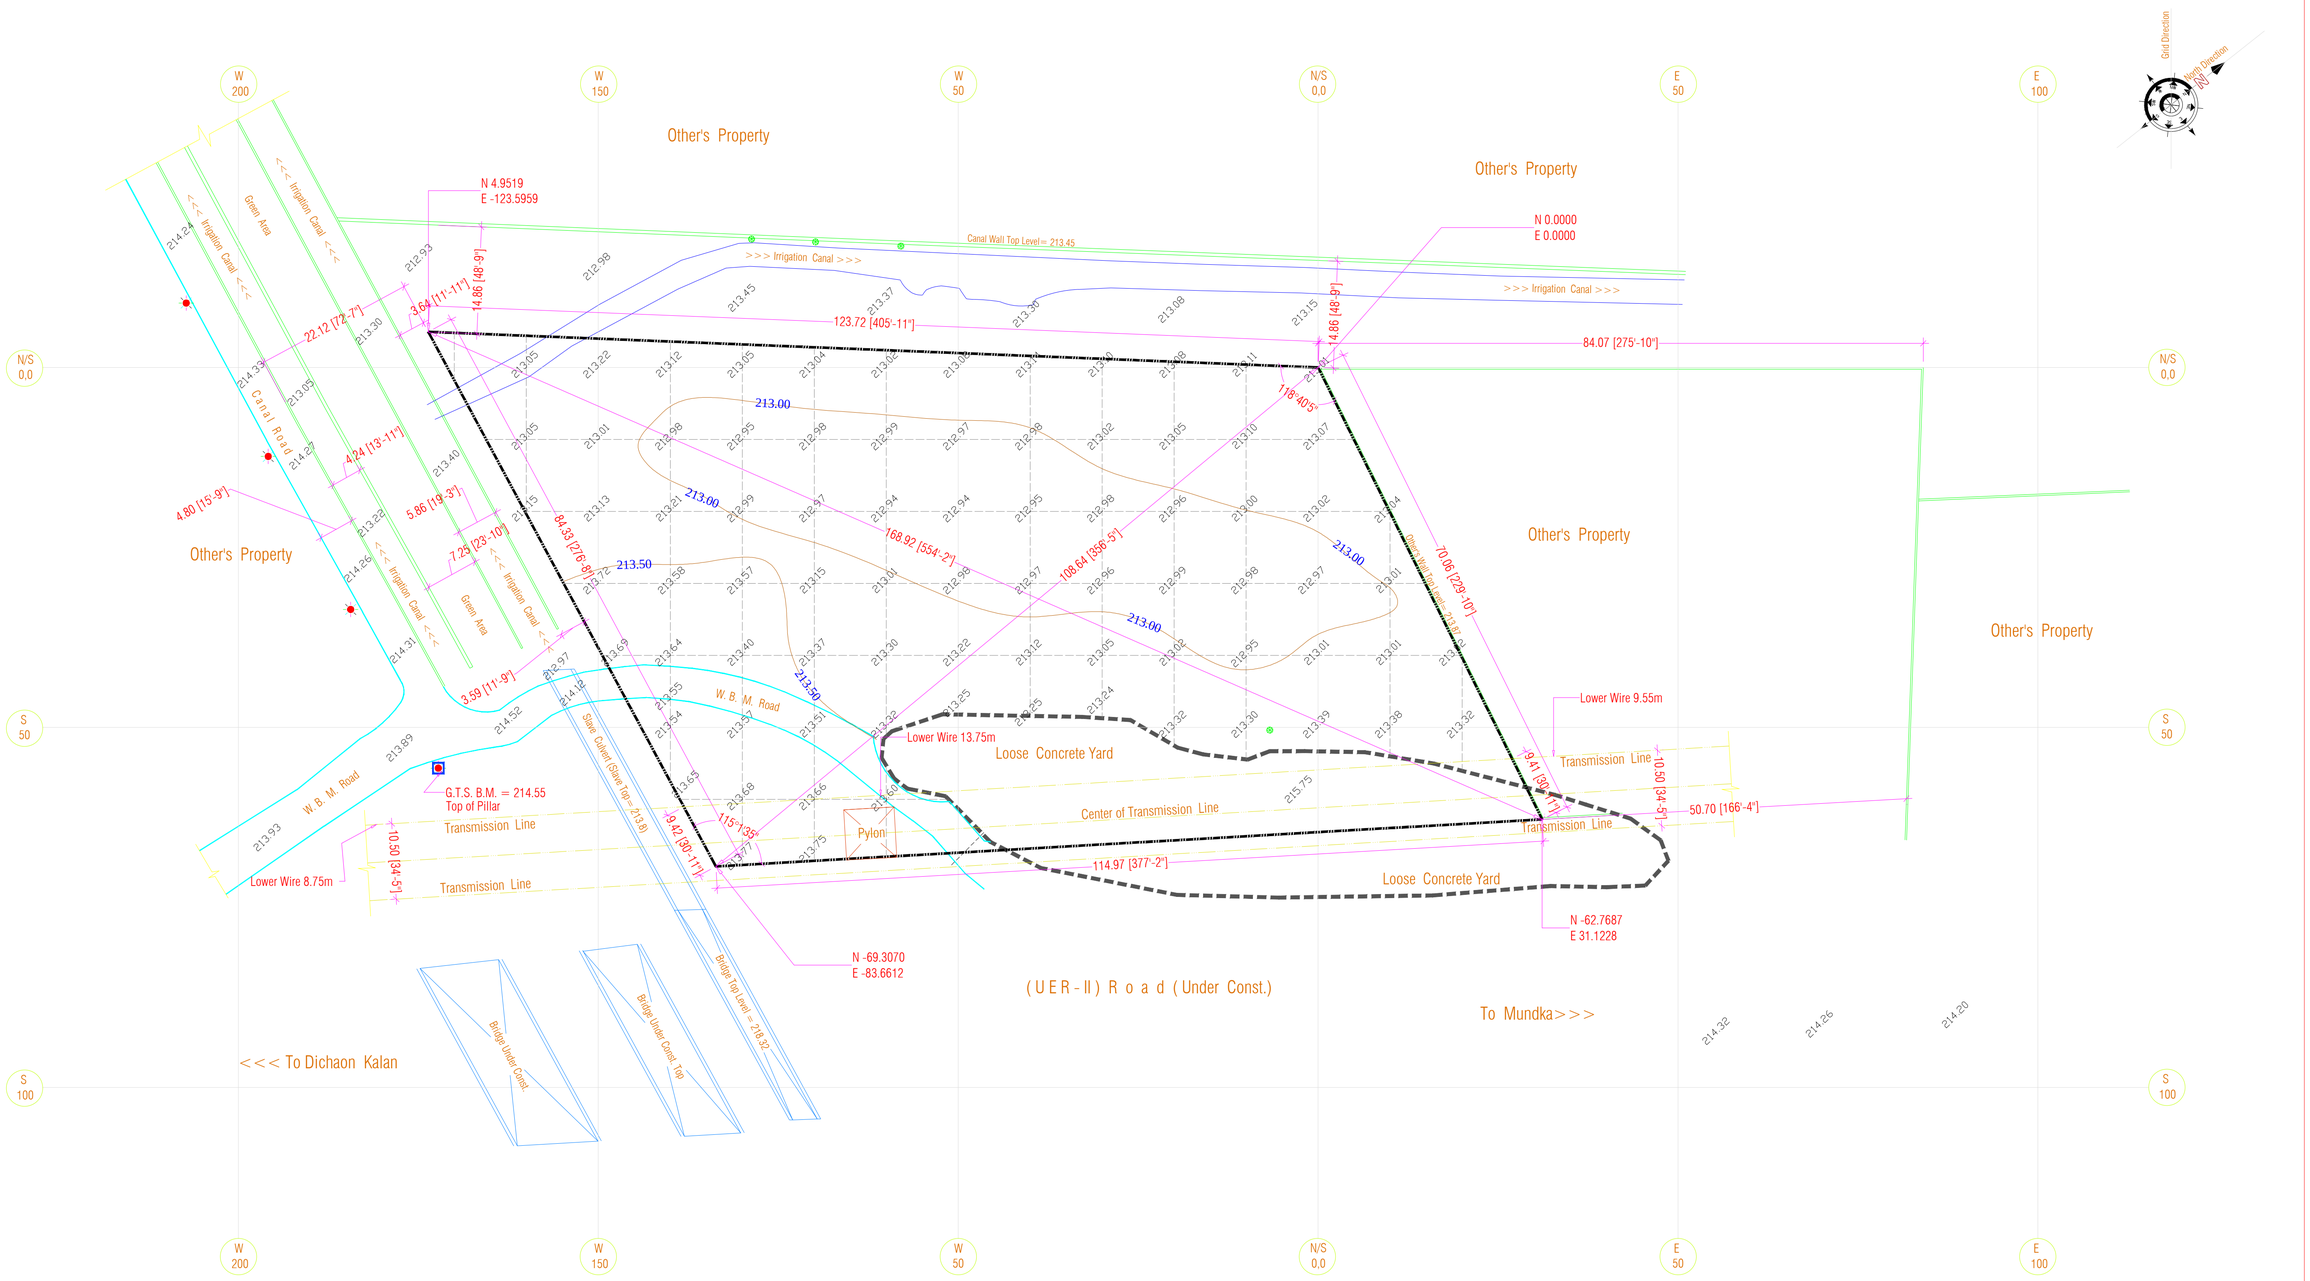

LEGEND

BOUNDARY WALL WITH GATE	
TREE	
HEIGHT	213.30
PLOT LIMIT	
WIRE FENCING	
ELECTRIC LINE	
LAMP POST	
MANHOLE	
CONTOUR LINE	213.00

NOTE

1 ALL DIMENSIONS AND HEIGHT ARE IN METRE.
2 THE NORTH LINE INDICATED IS A MAGNETIC NORTH DIRECTION.
3 ALL HEIGHTS ARE w.r.t. B.M.214.55m. i.e. ON LAMP POST BASE PLATE TOP LVL. GIVE BY ROAD CONSTRUCTION SITE ENGINEER. AS INDICATED IN THE DRAWING.
4 ALL BOUNDARY CORNER SHOWN BY CLIENT & PLOT DIMENSIONS BASIS ON AS PER AREA.

PLOT AREA

8195.35 SQ.M = 9801.63 SQ. YDS. = 2.025 ACRES

REVISED ON

SL. NO.	DATE	AS PER	REMARKS
03			
02			
01			

PROJECT

PROPOSED ESS SITE AT VILLAGE - BAKKARWALA,
NEW DELHI

TITLE

TOPOGRAPHICAL & CONTOUR SURVEY PLAN

SURVEY CONSULTANTS

RAO ENGINEERING ENTERPRISES
Geotechnical Consultants & Land Surveyors
91-D-3, Street -I, East Moti Bagh, Old Rohtak Road, Delhi -110007
Ph : 9811108174, 9999611011,9310502435
E-mail:- raogr@yahoo.com, raogr82@gmail.com, raod2801@gmail.com

SCALE	DRAWN BY
1 : 400	M.C. Tiwari

CHECKED BY	DATE	DRG. NO.
D.S. RAO	28 SEP. 2022	252 / C2/ TCSP / REE /01/01